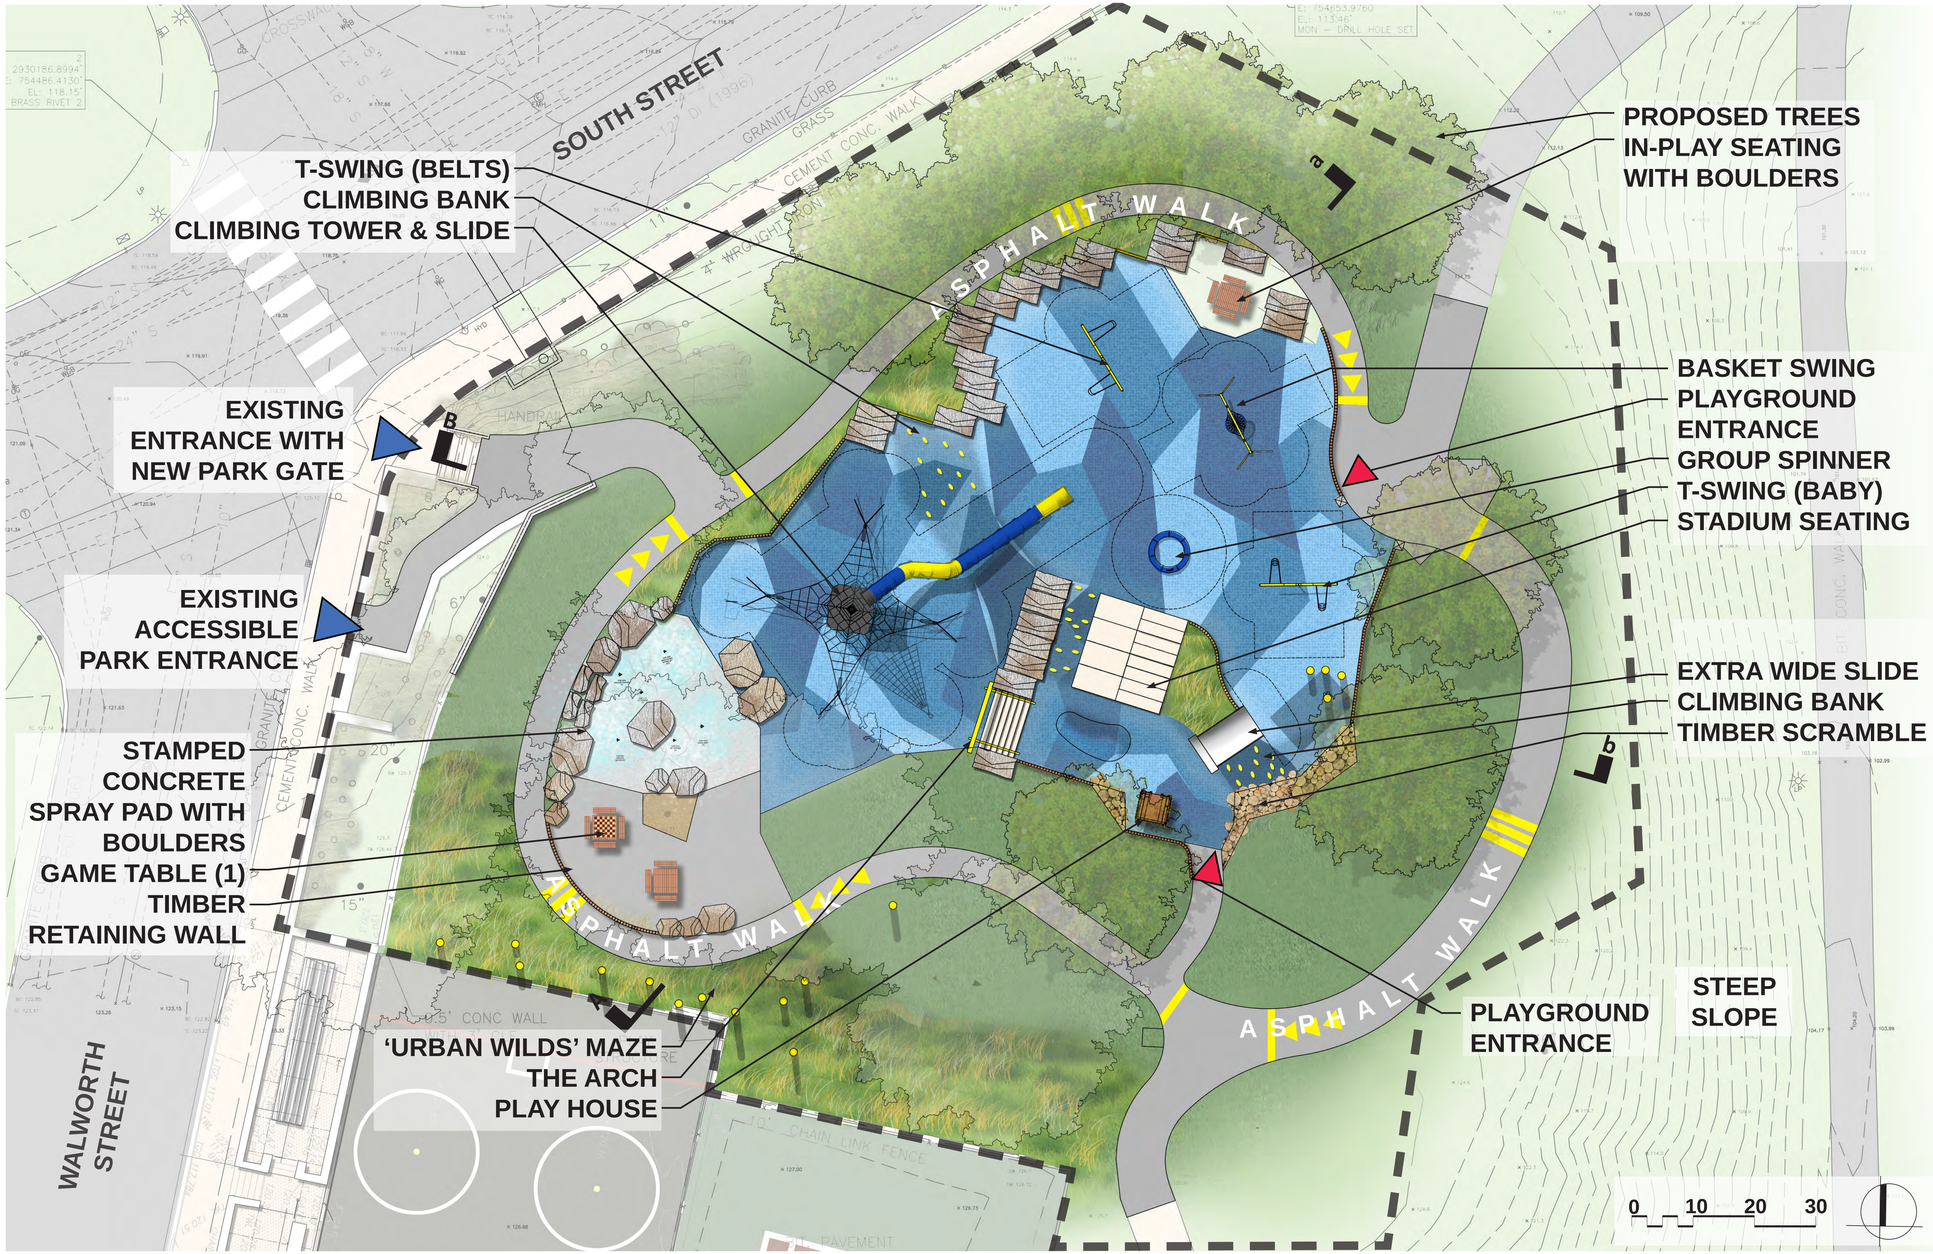

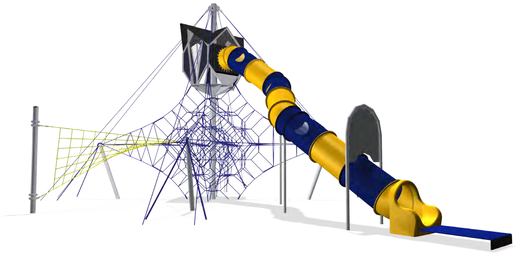

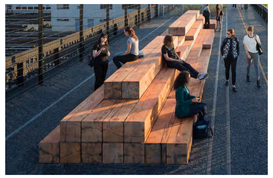

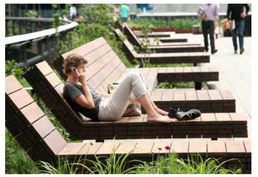

Final Design

Fallon Field Playground, Roslindale, MA

BOSTON PARKS AND RECREATION

Spurr Weston&Sampson's DESIGN STUDIO